SECTION 13, TOWNSHIP 34, RANGE 13

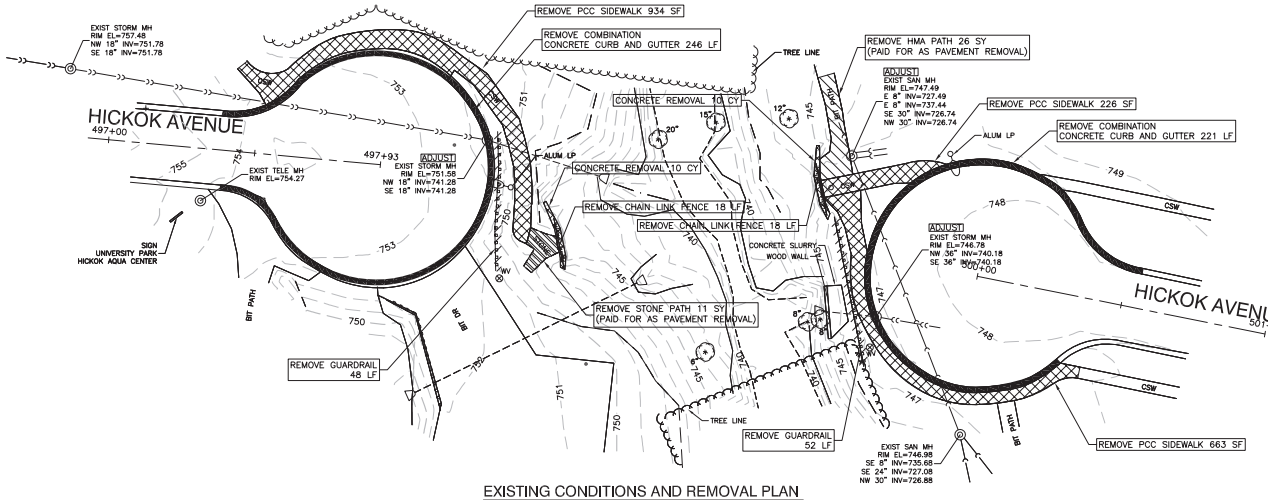

EXISTING CONDITIONS AND REMOVAL PLAN

N

LEGEND

- EXISTING MANHOLE
- EXISTING WATER VALVE
- ADJUST — ADJUST RIM OF STRUCTURE
- HMA DRIVEWAY REMOVAL & REPLACEMENT
- PCC CONCRETE REMOVAL & REPLACEMENT
- PAVEMENT REMOVAL & HMA REPLACEMENT
- COMB. CONCRETE CURB & GUTTER REMOVAL & REPLACEMENT
- GUARDRAIL REMOVAL & REPLACEMENT
- CHAINLINK FENCE REMOVAL & REPLACEMENT
- PROPOSED STEEL PLATE BEAM GUARDRAIL, TYPE A, 6 FOOT POSTS GUARD RAIL END SECTIONS SHALL BE PROVIDED
- PROPOSED COMBINATION CONCRETE CURB AND GUTTER, TYPE B-6.12
- PROPOSED DEPRESSED CURB AND GUTTER
- PROPOSED DETECTABLE WARNING RAMP
- PROPOSED BOLLARD

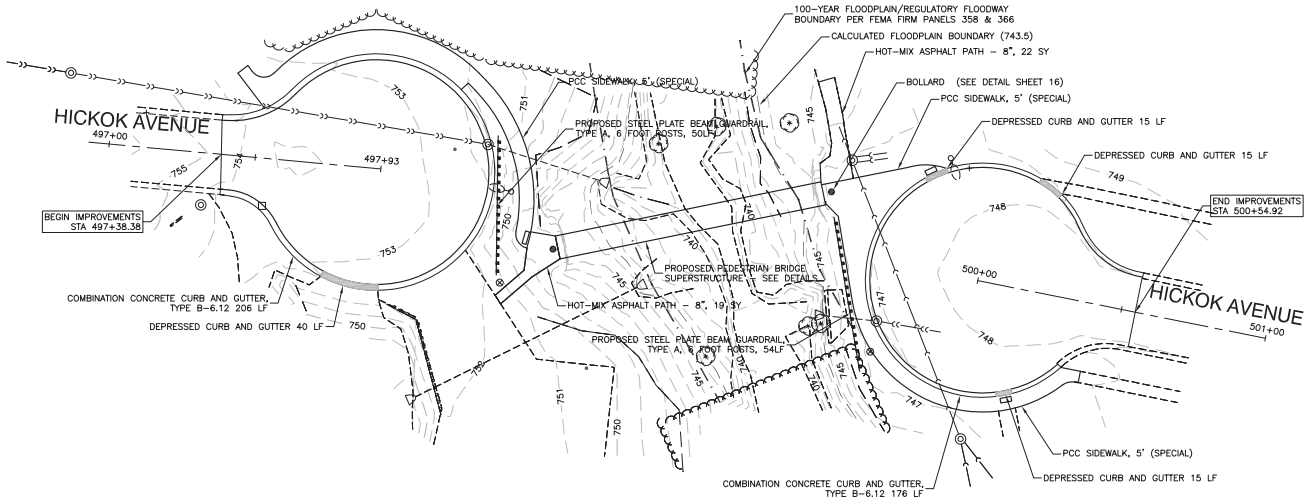

PROPOSED IMPROVEMENT PLAN

BENCH MARK:

SW BOLT ON ALUMINUM LIGHT POLE BASE ON NORTH SIDE OF HICKOK CUL-DE-SAC THAT IS WEST OF SULLIVAN LANE
ELEVATION = 747.75
BENCHMARK DATUM = NAVD 88

ROBINSON ENGINEERING, LTD.
CONSULTING REGISTERED PROFESSIONAL ENGINEERS AND PROFESSIONAL LAND SURVEYORS
17000 SOUTH PARK AVENUE SOUTH HOLLAND, ILLINOIS 60473
(708) 331-6700 FAX (708) 331-3826

© COPYRIGHT 2013
ILLINOIS DESIGN FIRM REGISTRATION NO. 184001128.

HICKOK AVENUE
PEDESTRIAN BRIDGE REPLACEMENT OVER DEER CREEK
SITE IMPROVEMENT PLAN

UNIVERSITY PARK, ILLINOIS

Drawn by:	MED	Date:	06-21-13
Checked by:	ERR	Scale:	1"=20'
Sheet	3 of 17	Project No.	13-346

REVISIONS

No.	Date	Remarks

13346-PLAN-01 - P01

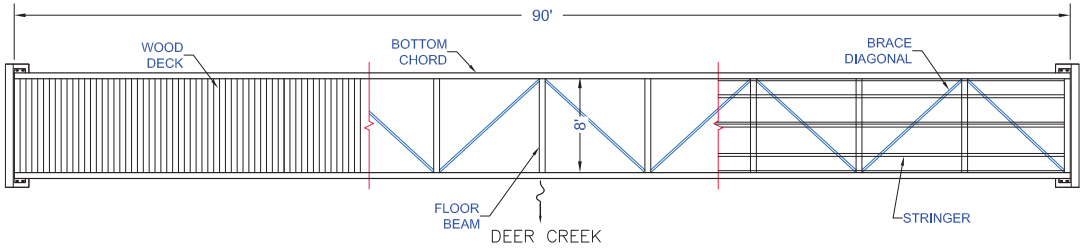

BRIDGE PLAN
SCALE 1"= 5'

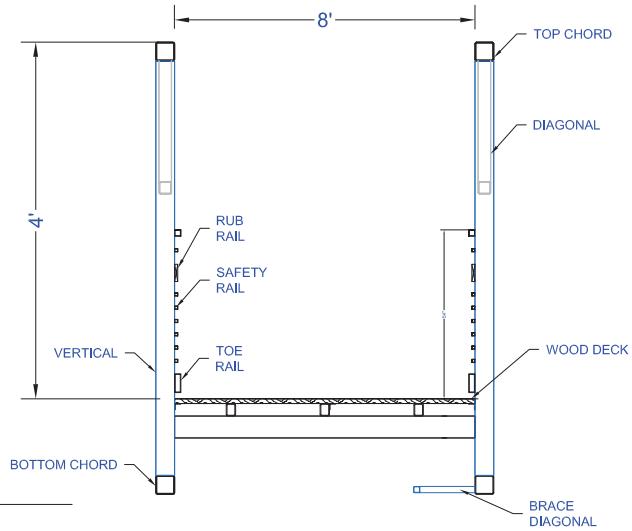

SECTION
NOT TO SCALE

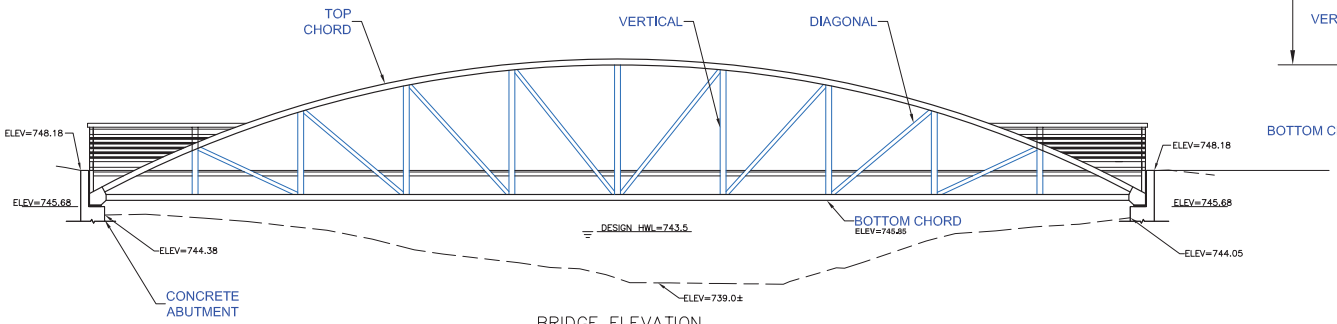

BRIDGE ELEVATION
SCALE 1"= 5'

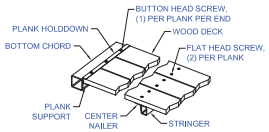

WOOD DECK DETAIL

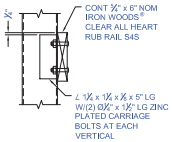

RUB RAIL DETAIL

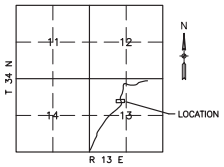

LOCATION MAP

HICKOK AVENUE PEDESTRIAN BRIDGE
2013
VILLAGE OF UNIVERSITY PARK
SEC. 13
LOADING 85 psf AND 8,000 lb. VEHICLE

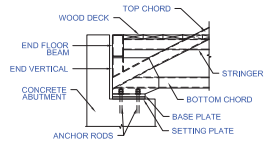

BEARING SIDE VIEW
INFORMATION PROVIDED FOR REPRESENTATION ONLY.
ACTUAL BEARING DIAGRAMS TO BE BASED ON FINAL DESIGN.

ROBINSON ENGINEERING, LTD.
CONSULTING REGISTERED PROFESSIONAL ENGINEERS AND PROFESSIONAL LAND SURVEYORS
17000 SOUTH PARK AVENUE SOUTH HOLLAND, ILLINOIS 60473
(708) 331-6700 FAX (708) 331-3826

© COPYRIGHT 2013

ILLINOIS DESIGN FIRM REGISTRATION NO. 184001128.

HICKOK AVENUE
PEDESTRIAN BRIDGE REPLACEMENT OVER DEER CREEK
PEDESTRIAN BRIDGE DETAILS

UNIVERSITY PARK, ILLINOIS

Drawn by:	MED	Date:	06-21-13
Checked by:	ERR	Scale:	NONE
Sheet	4 of 17	Project No.	13-346

REVISIONS		
No.	Date	Remarks